HBC FIELDS

Procurement

-Road	- HBCF20
-Bridge	- HBCF21
-Structural Landscaping and Gateway	- HBCF22
-Sludge Line Relocation	- HBCF23
-Rail Stub End	- HBCF24
-Lovel's Hall	- HBCF27
Private Sector Acquisition	- HBCF28

PROJECT MANAGEMENT

HBC Project Management Resources	- PM2
Establishment and Running DSRFP Co.	- PM3
Marketing/Promotion	- PM4
Design/Sustainability Studies	- PM5

RAIL RECEPTION SIDINGS

Procurement	- RRS4

DITTON ROAD (LANDSCAPE IMPROVEMENTS, BRANDING AND GATEWAY)

Scheme Procurement	- DR7

RAIL CORRIDOR EXTENSION

Land Remediation

-Triangle	- RCE13
-Area of Le Blanc Waste	- RCE14

EDDARBRIDGE

Land Acquisitions

-Acquisitions	- E1
-Acquisition Fees	- E2
-CPO	- E3

Surveys/Investigations

-EIA	- E5
-Topographical	- E6
-Ground	- E7
-Structures	- E8
-Utilities	- E9
-Waste Management	- E10

Design Works

-Rail Extensions	- E11
-Landscape Integration	- E12
-Road	- E13
-Remediation Strategy	- E14

Authorities and Permissions

-Planning	- E15
-Highways	- E16
-Rail (Sidings)	- E17
-Other (Utilities)	- E18

Private Sector Acquisition (9HA) - E25

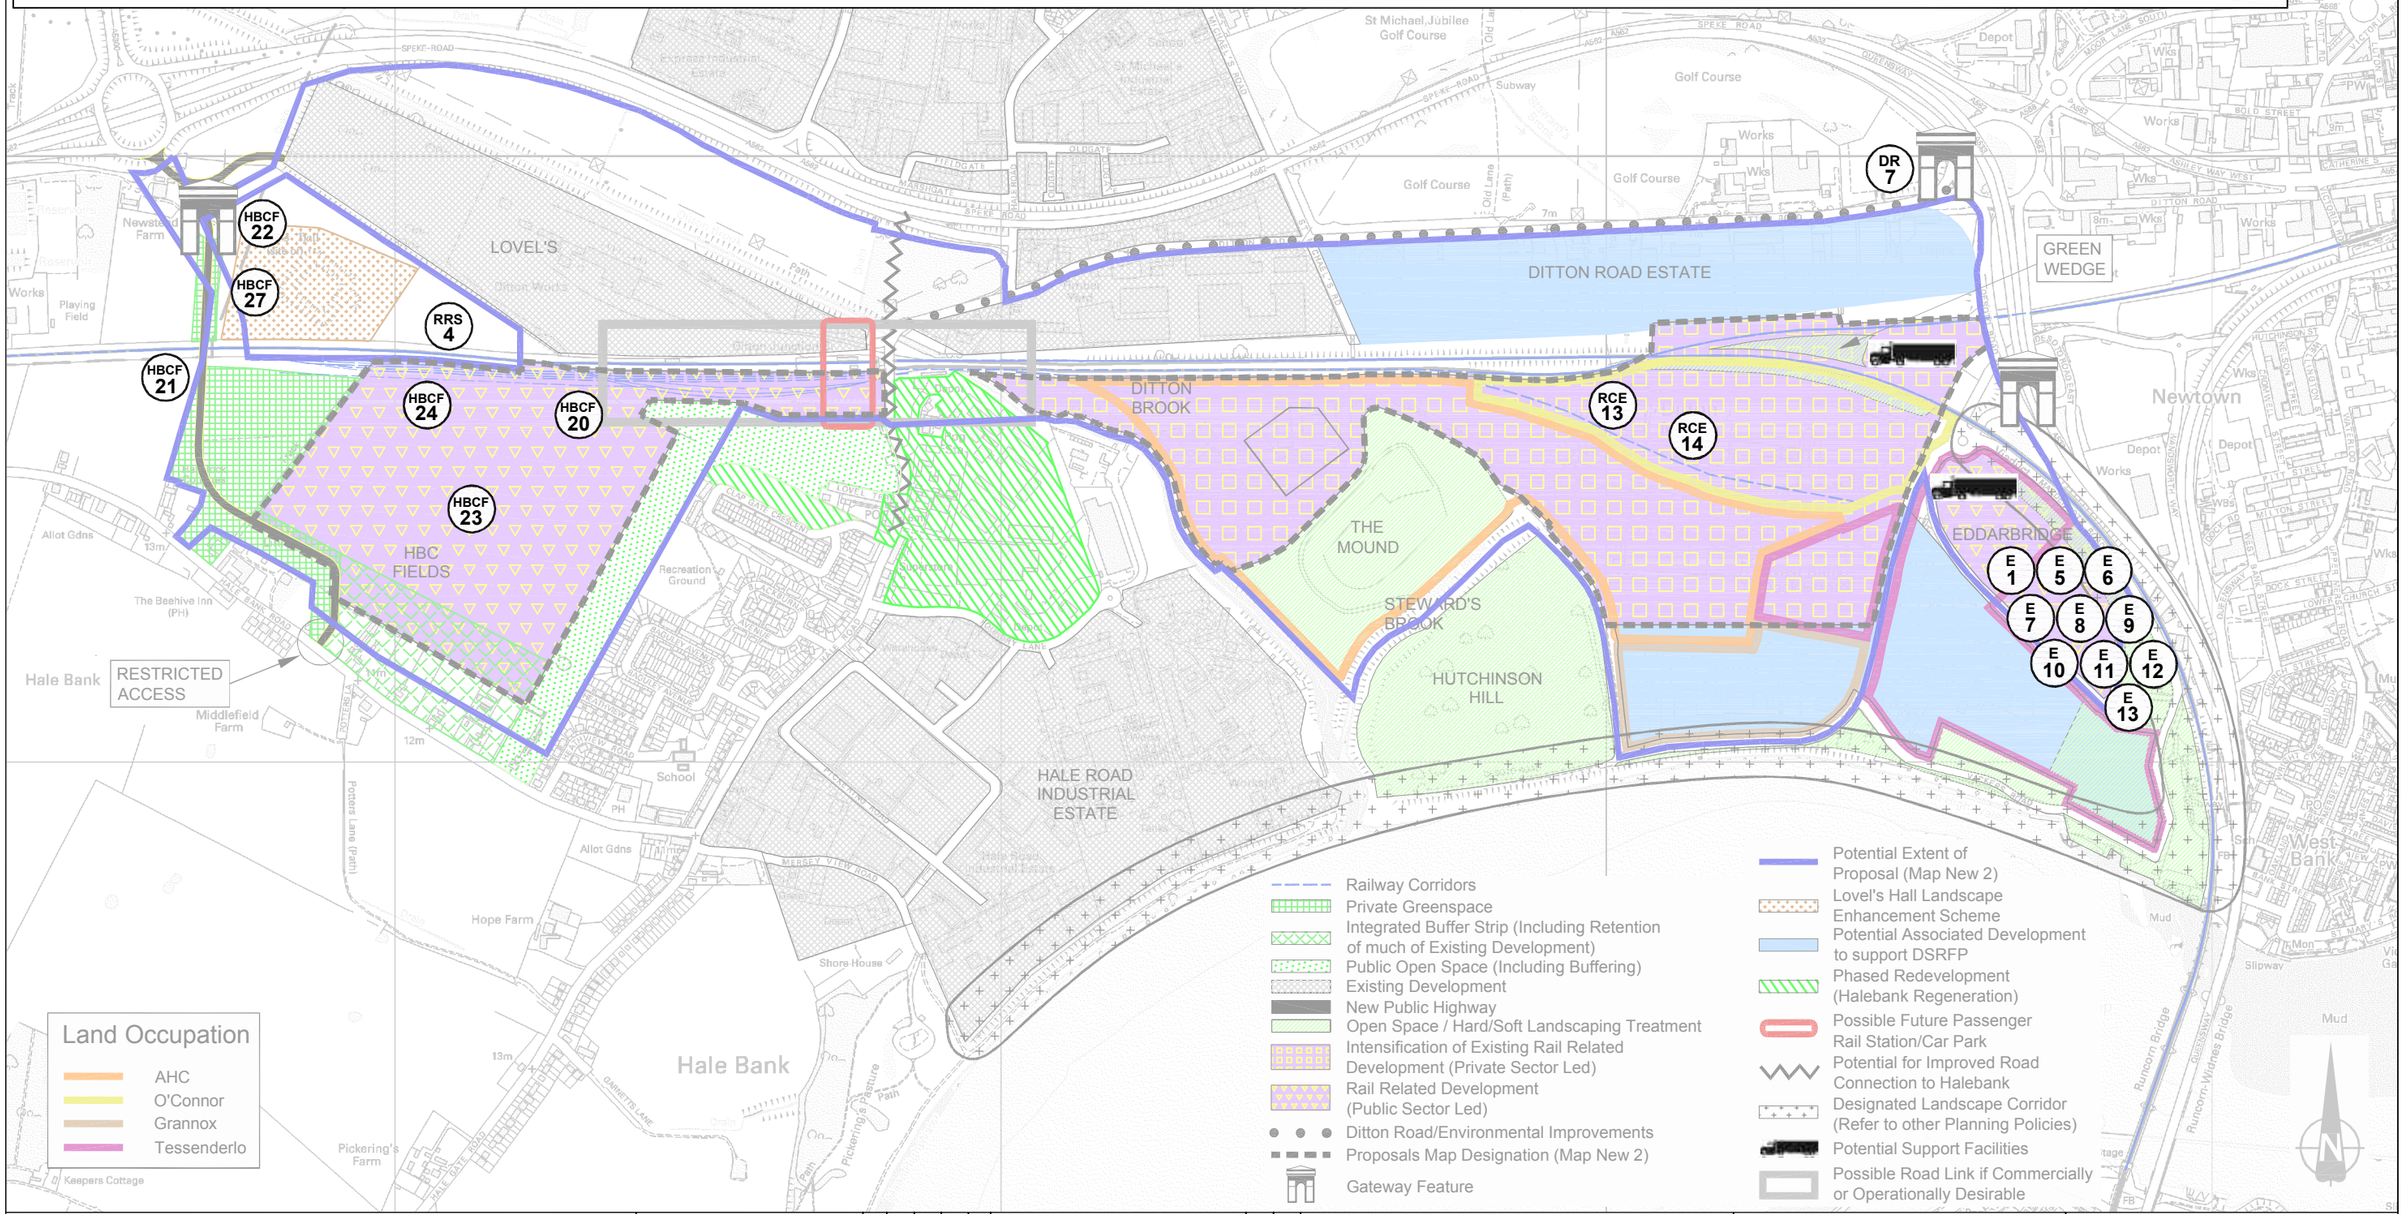

NOTES:
DO NOT SCALE, DRAWING FOR INDICATIVE PURPOSES ONLY

Rev	Description	By	Date	Chk'd	Auth	Rev	Purpose of issue	Date	Auth

ATKINS
Television House
Mount Street
Manchester
M2 5NT
Tel (0161) 839 3113
Fax (0161) 839 3137

Project: DITTON STRATEGIC RAIL FREIGHT PARK

Client: HALTON BOROUGH COUNCIL

Title: MASTERPLAN PHASE 4

PLAN 4

Status

Drawing Number: 5013684/002/17

Rev: B

CAD Drawing File Location: P:\GBMRB\Transport Planning\510 Transport Planning\5013684 Ditton Railfreight Park\Masterplan Drawings\Ditton Concept Masterplan March 2004 RM\Screened Masterplan Phase 4 rev B.dwg