HBC FIELDS

Land Acquisitions

-Bridge	- HBCF1
-Hale Bank Road	- HBCF2
-CPO	- HBCF3
-Acquisition Fees	- HBCF4

Surveys/Investigations

-EIA	- HBCF5
-Topographical	- HBCF6
-Ground	- HBCF7
-Services/Utilities	- HBCF8

Design Works

-Structural Landscaping and Gateway	- HBCF11
-Bridge	- HBCF12
-Rail Stub End	- HBCF13
-Private Open Space	- HBCF14
-Public Open Space	- HBCF15
-Lovel's Hall	- HBCF16

RAIL RECEPTION SIDINGS

Design	- RRS1
Authorities and Permissions	- RRS2

Land Acquisitions

-Rail Possessions	- RRS3

PROJECT MANAGEMENT

HBC Project Management Resources	- PM2
Establishment and Running DSRFP Co.	- PM3
Marketing/Promotion	- PM4
Design/Sustainability Studies	- PM5

GREEN WEDGE

Private Sector Development	- GW4

DITTON ROAD (LANDSCAPE IMPROVEMENTS, BRANDING AND GATEWAY)

Surveys/Investigations

-EIA	- DR1
-Ground	- DR4
Design Works	- DR5
Authorities and Permissions	- DR6
Scheme Procurement	- DR7

RAIL CORRIDOR EXTENSION

Surveys/Investigations

-EIA	- RCE1
-Topographical	- RCE2
-Ground	- RCE3
-Utilities	- RCE4

Land Owner Agreements/Acquisitions

-O'Connor	- RCE5

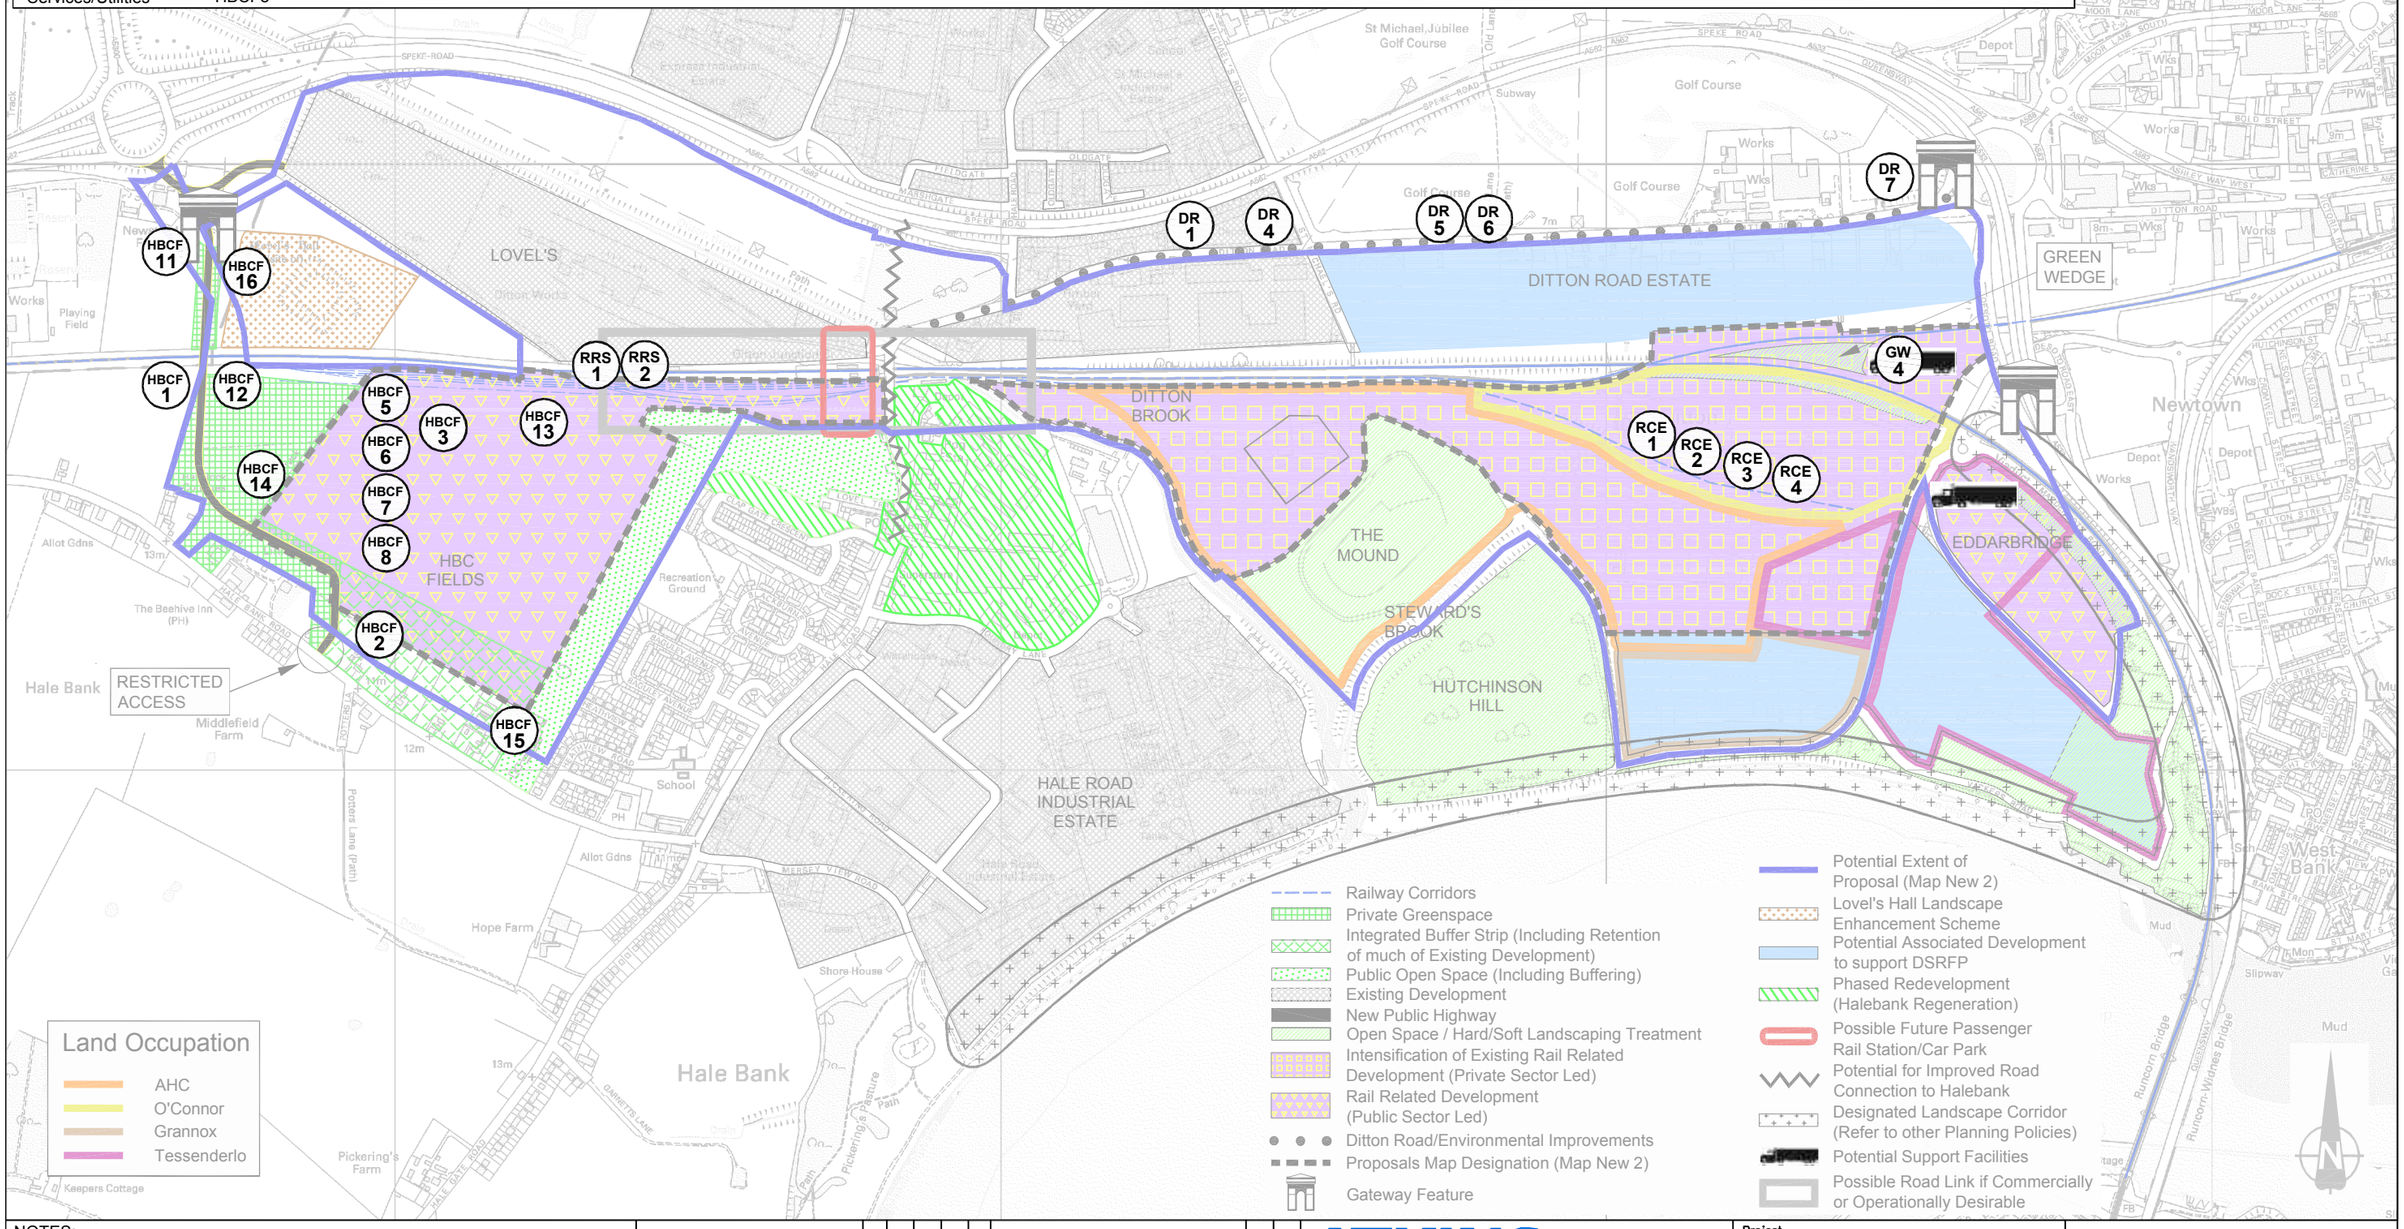

NOTES:
DO NOT SCALE, DRAWING FOR INDICATIVE PURPOSES ONLY

Rev	Description	By	Date	Chk'd	Auth	Rev	Purpose of issue	Date	Auth

ATKINS
Television House
Mount Street
Manchester
M2 5NT
Tel (0161) 839 3113
Fax (0161) 839 3137

Project: DITTON STRATEGIC RAIL FREIGHT PARK

Client: HALTON BOROUGH COUNCIL

Title: MASTERPLAN PHASE 2

PLAN 2

Status

Drawing Number: 5013684/002/15

Rev: B

CAD Drawing File Location: P:\GBMRB\Transport Planning\510 Transport Planning\5013684 Ditton Railfreight Park\Masterplan Drawings\Ditton Concept Masterplan\Mastrplan\2004 RM\Screened Masterplan Phase 2 rev B.dwg